Elevation 9

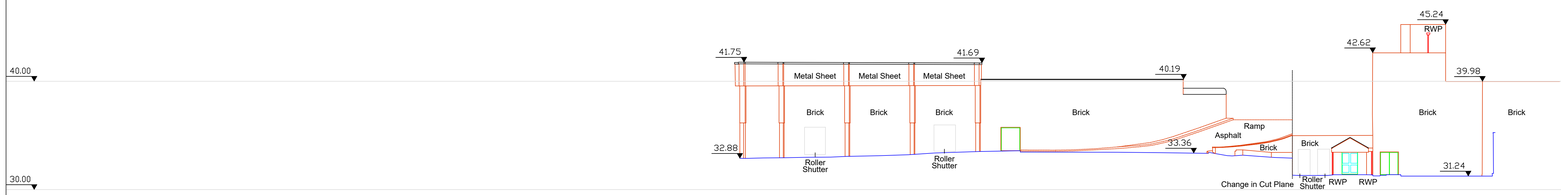

Elevation 10

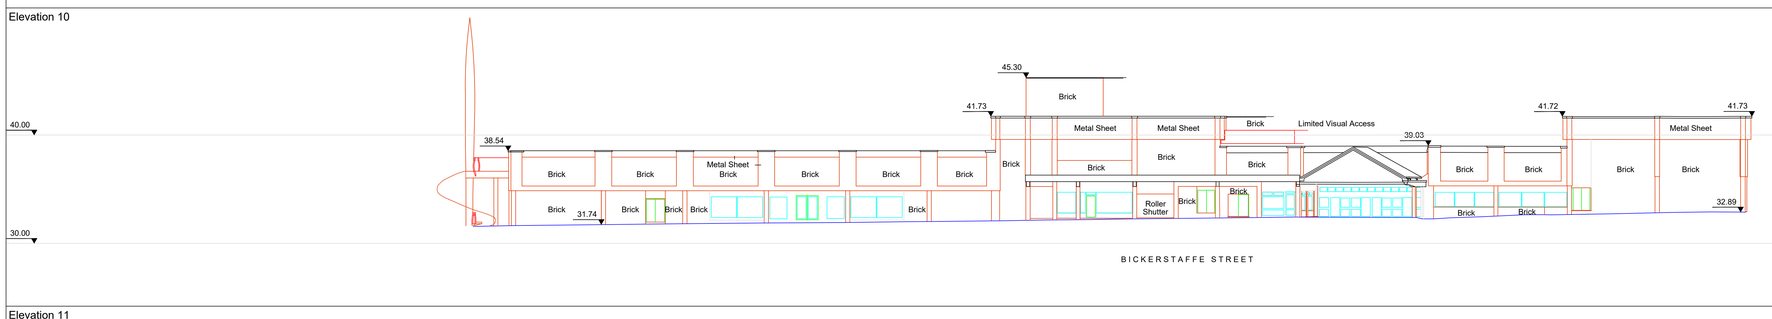
40.00
30.00
45.30
41.73
41.72
41.73
38.54
39.03
Brick
Metal Sheet
Metal Sheet
Brick
Limited Visual Access
Metal Sheet
Brick
Brick
Brick
Brick
Brick
Brick
Brick